SLEEVE SCHEDULE 4TH FLOOR AREA A	
Size	Count
Level 4	
2" FS	2
2" SD	24
2.00"	46
3.00"	55
4.00"	49
6.00"	10
08.00"	3
10.00"	4

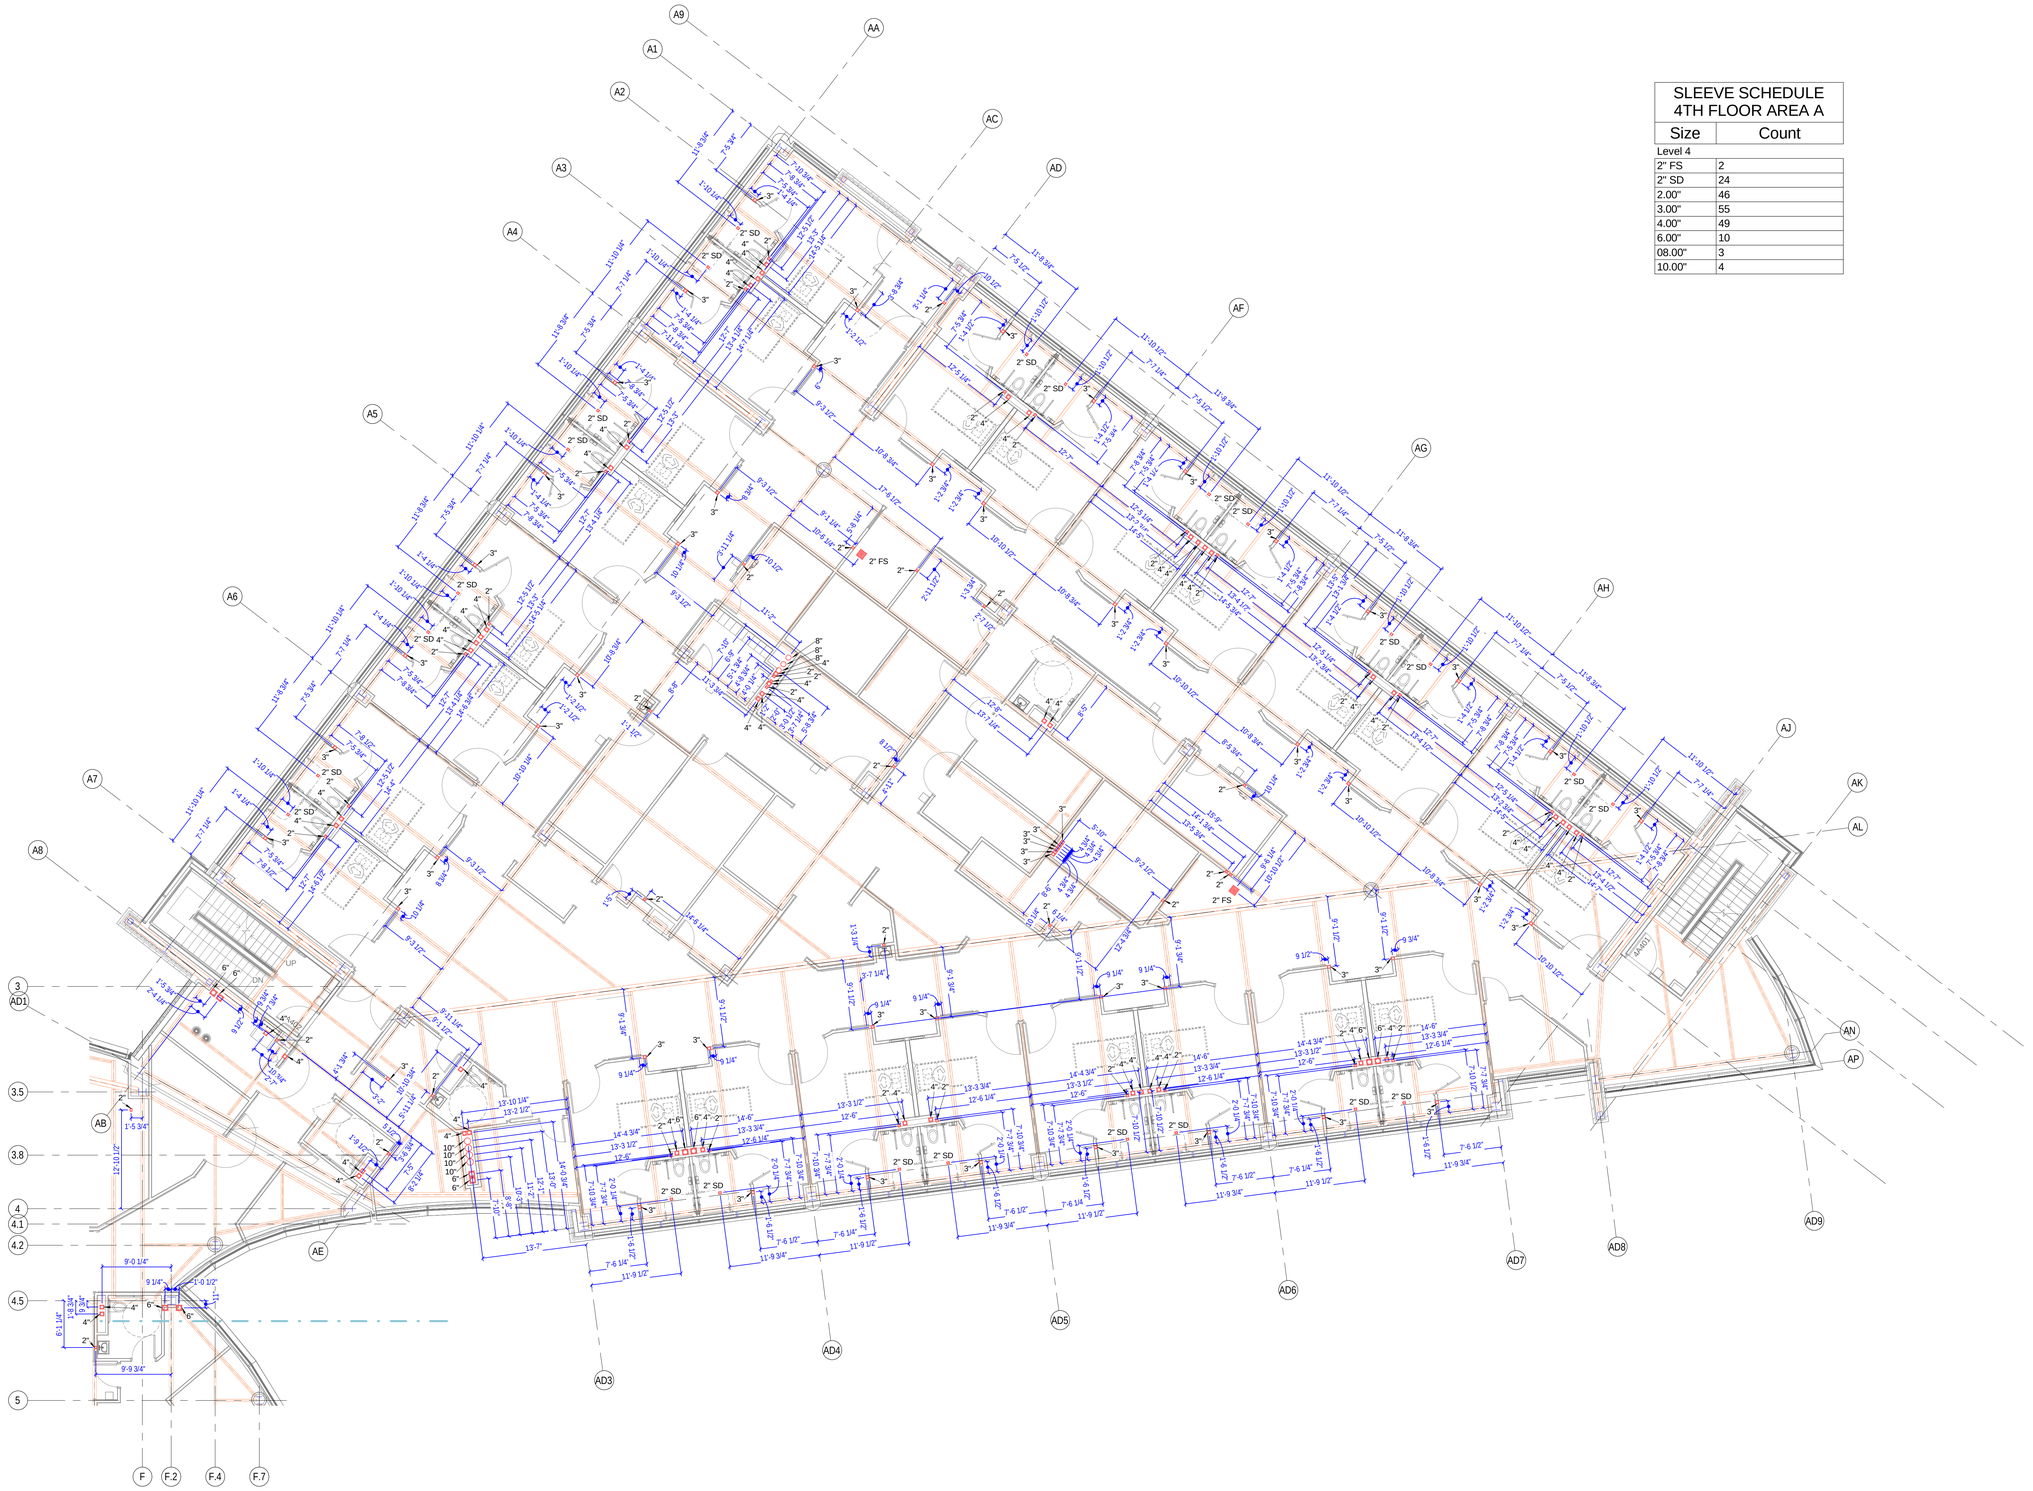

FOURTH FLOOR AREA A - SLEEVE LAYOUT

SCALE: 1/8" = 1'-0"

celebrating 25 years Pace COLLABORATIVE MECHANICAL ELECTRICAL ENGINEERS

SENTARA

PROJECT FOR

Sentara Leigh Hospital

MARK	DATE	DESCRIPTION

PROJECT NUMBER	Project Number
ISSUED	05/14/12 - BID PACKAGE #5
PROJECT MANAGER	
PROJECT DESIGNER	
PROJECT ARCHITECT	
LANDSCAPE ARCHITECT	
CIVIL ENGINEER	
STRUCTURAL ENGINEER	
MECHANICAL ENGINEER	
ELECTRICAL ENGINEER	
INTERIOR DESIGNER	
EQUIPMENT PLANNER	

SCALE 1/8" = 1'-0"

SLV-104A

Project Status

C:\Users\2400.PACEJOBSERVER\My Documents\Revit Jobs 2012\12163-2_P_Central_MikeMcGinn.rvt
9/28/2012 11:09:29 AM